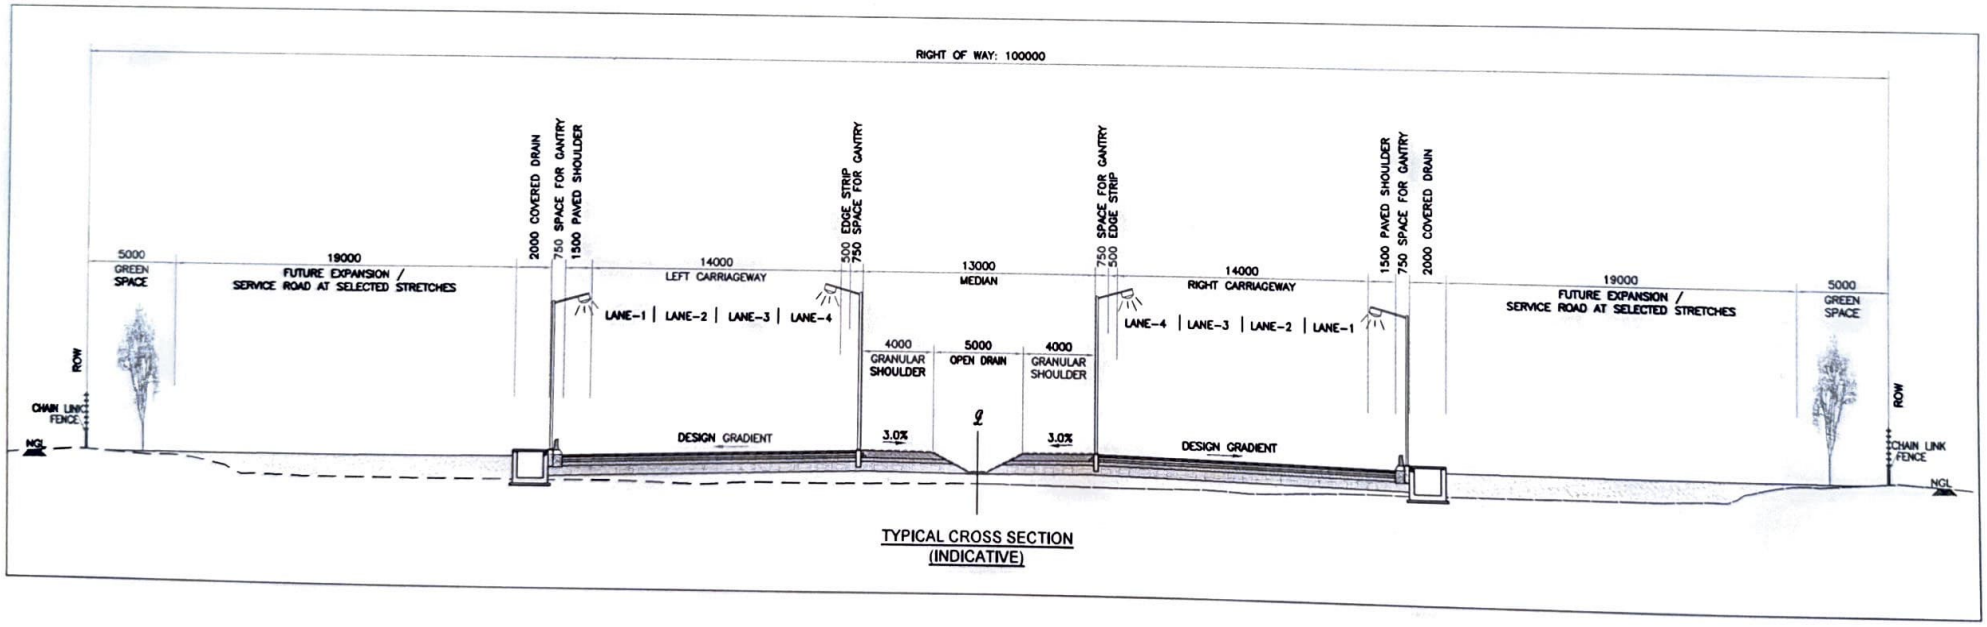

TYPICAL CROSS SECTION
(INDICATIVE)

Asst. Executive Engineer,
No. , Infrastructure Sub-Division
BDA, Bangalore.

Executive Engineer
Infrastructure Division
BDA, Bangalore